


Drawing for the proposed work of laying of new 300 mm dia RCC pipeline at R T street main road, from bvk Iyenger road to avenue road and surrounding area coming under CLB S/stn of AEE SW-1 sub division

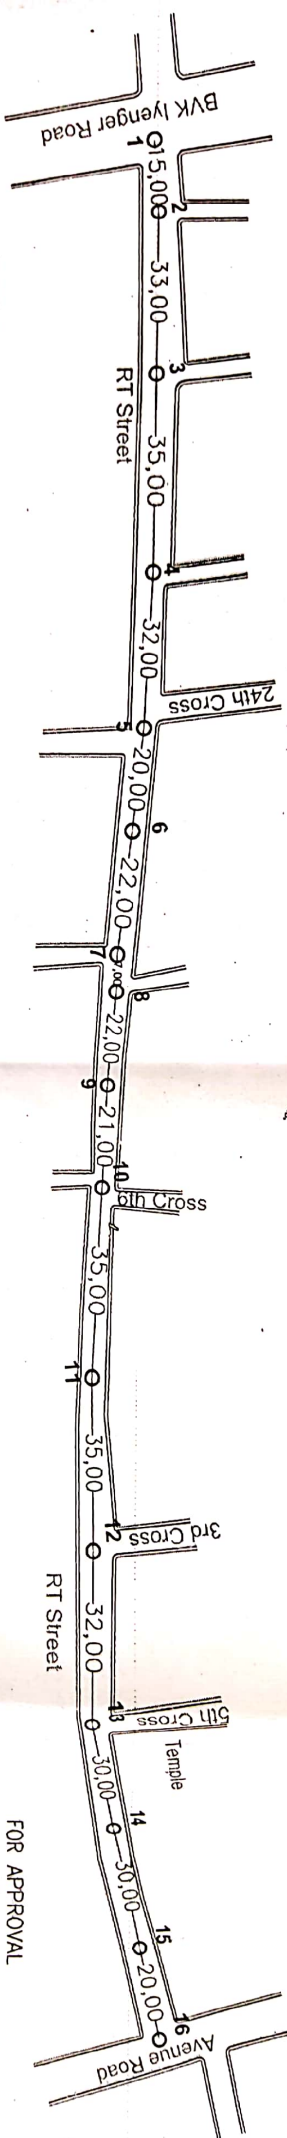

FOR APPROVAL
DO NOT SCALE

NOTES:
1. ALL DIMENSIONS ARE IN METERS
UNLESS OTHERWISE MENTIONED.

LEGENDS:

ROAD ———
MACHINEHOLES ———
PROPOSED ALIGNMENT ———


JE CLB S/stn

AEE SW-1

EE SW

Google Maps

for the work of laying of new 300 mm dia RCC pipeline at R T street main road, from BVK lyenger road to Avenue road and surrounding area coming under CLB S/stn of AEE SW-1 sub division.

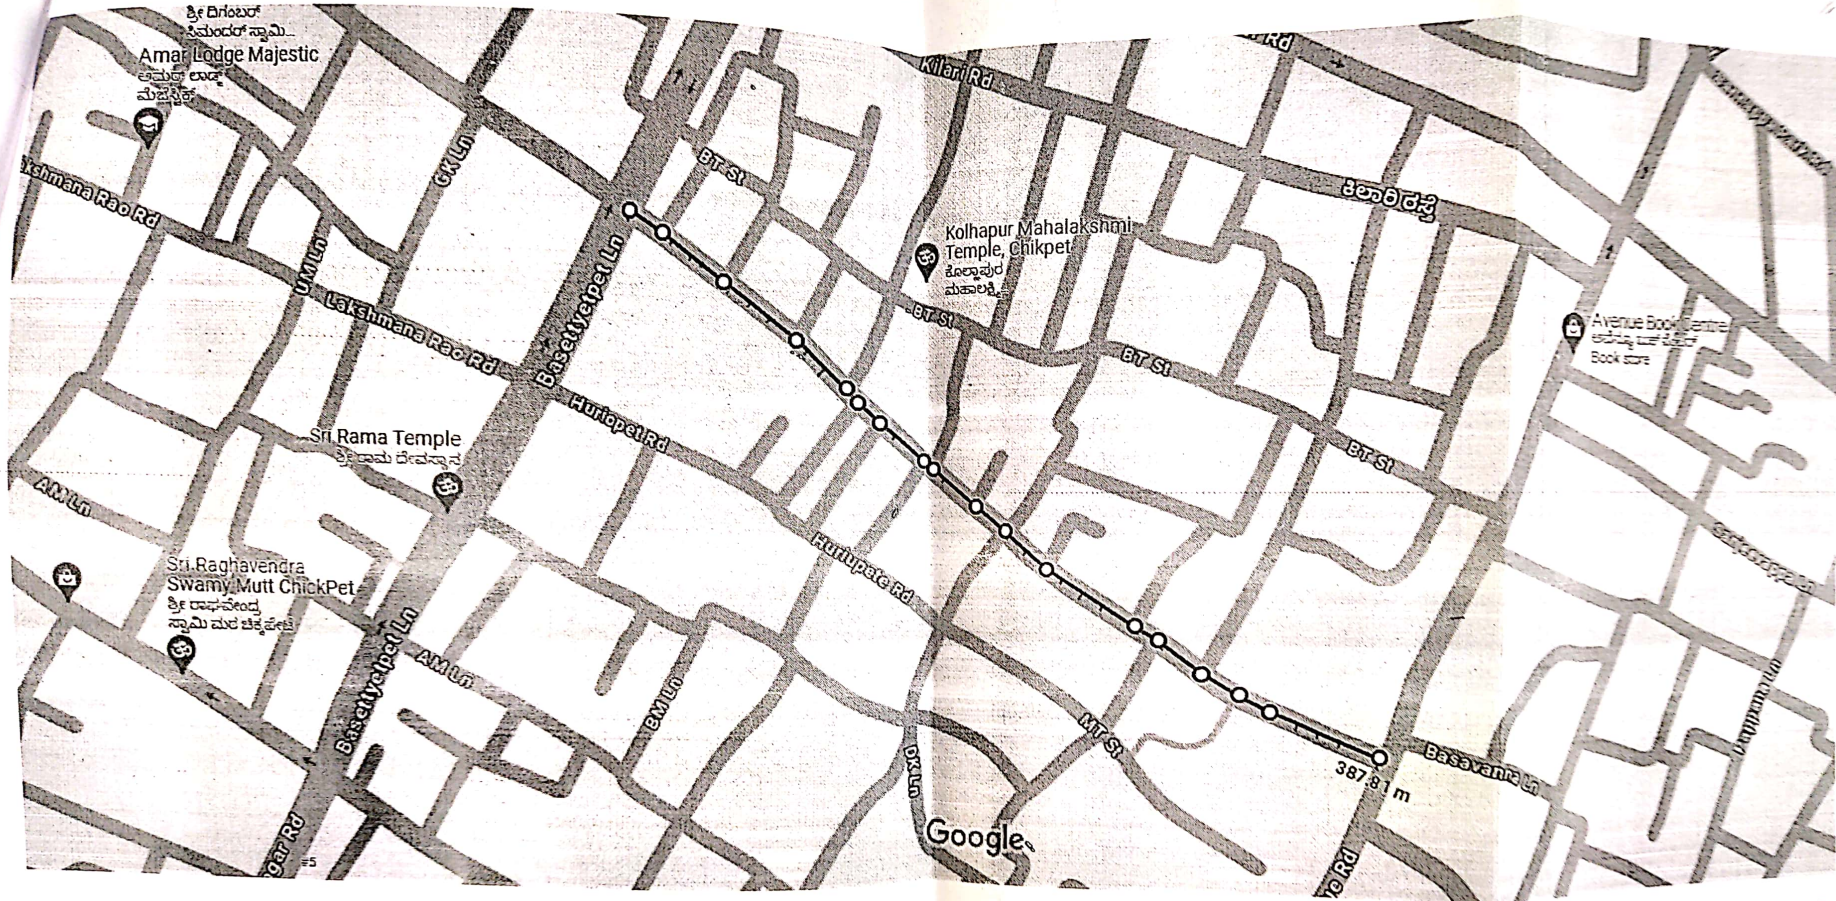

Measure distance
Total distance: 387.81 m (1,272.35 ft)

[Signature]
JE-40

[Signature]
AEE SW-1

Map data ©2024 50 m



Scanned with OKEN Scanner